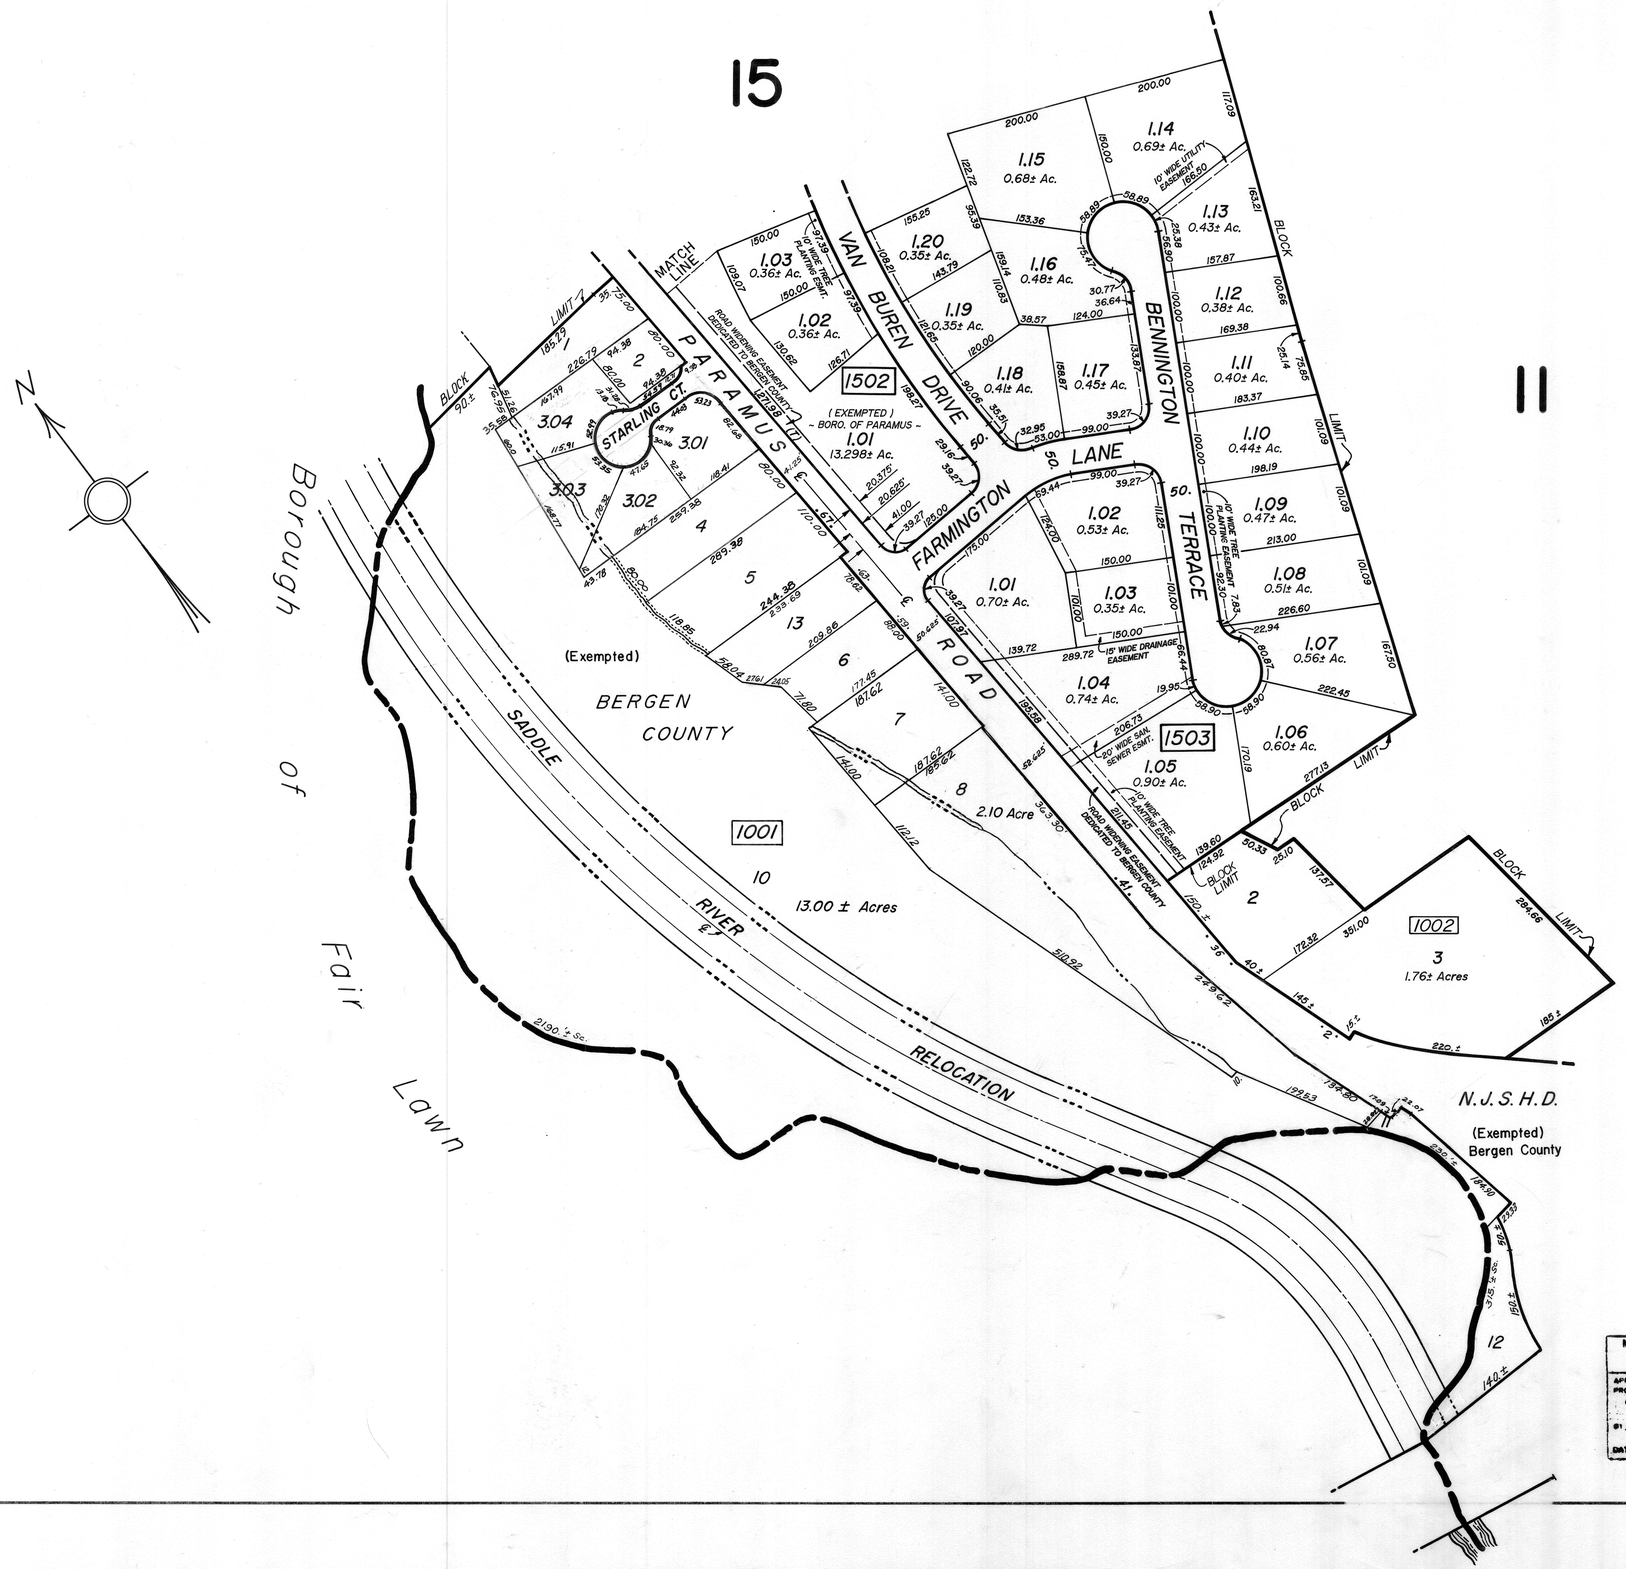

REV. SEPT., 2002

NEW JERSEY DEPARTMENT OF THE TREASURY
DIVISION OF TAXATION
PUBLIC UTILITY TAX BUREAU
APPROVED AS A TAX MAP PURSUANT TO THE PROVISIONS OF CHAPTER 175, LAWS OF 1913, ETC.
FOR THE DIRECTOR DIVISION OF TAXATION
BY J. H. Demas STATE SUPERVISOR
DATE AUG 20 1969 SERIAL NO. 474

REV. DEC. 15, 1999
REV. DEC. 15, 1998
REV. SEPT. 1979

TAX MAP
BOROUGH OF PARAMUS
BERGEN COUNTY, NEW JERSEY

SCALE: 1"=100'

McCLAVE & FOX
600 GORGE ROAD CLIFFSIDE PARK, N.J.

APR. 1969