


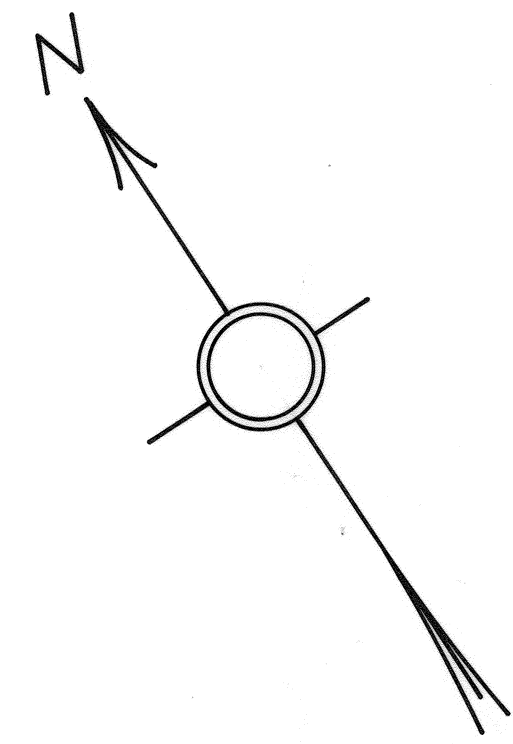

17


18

15

12

10

10

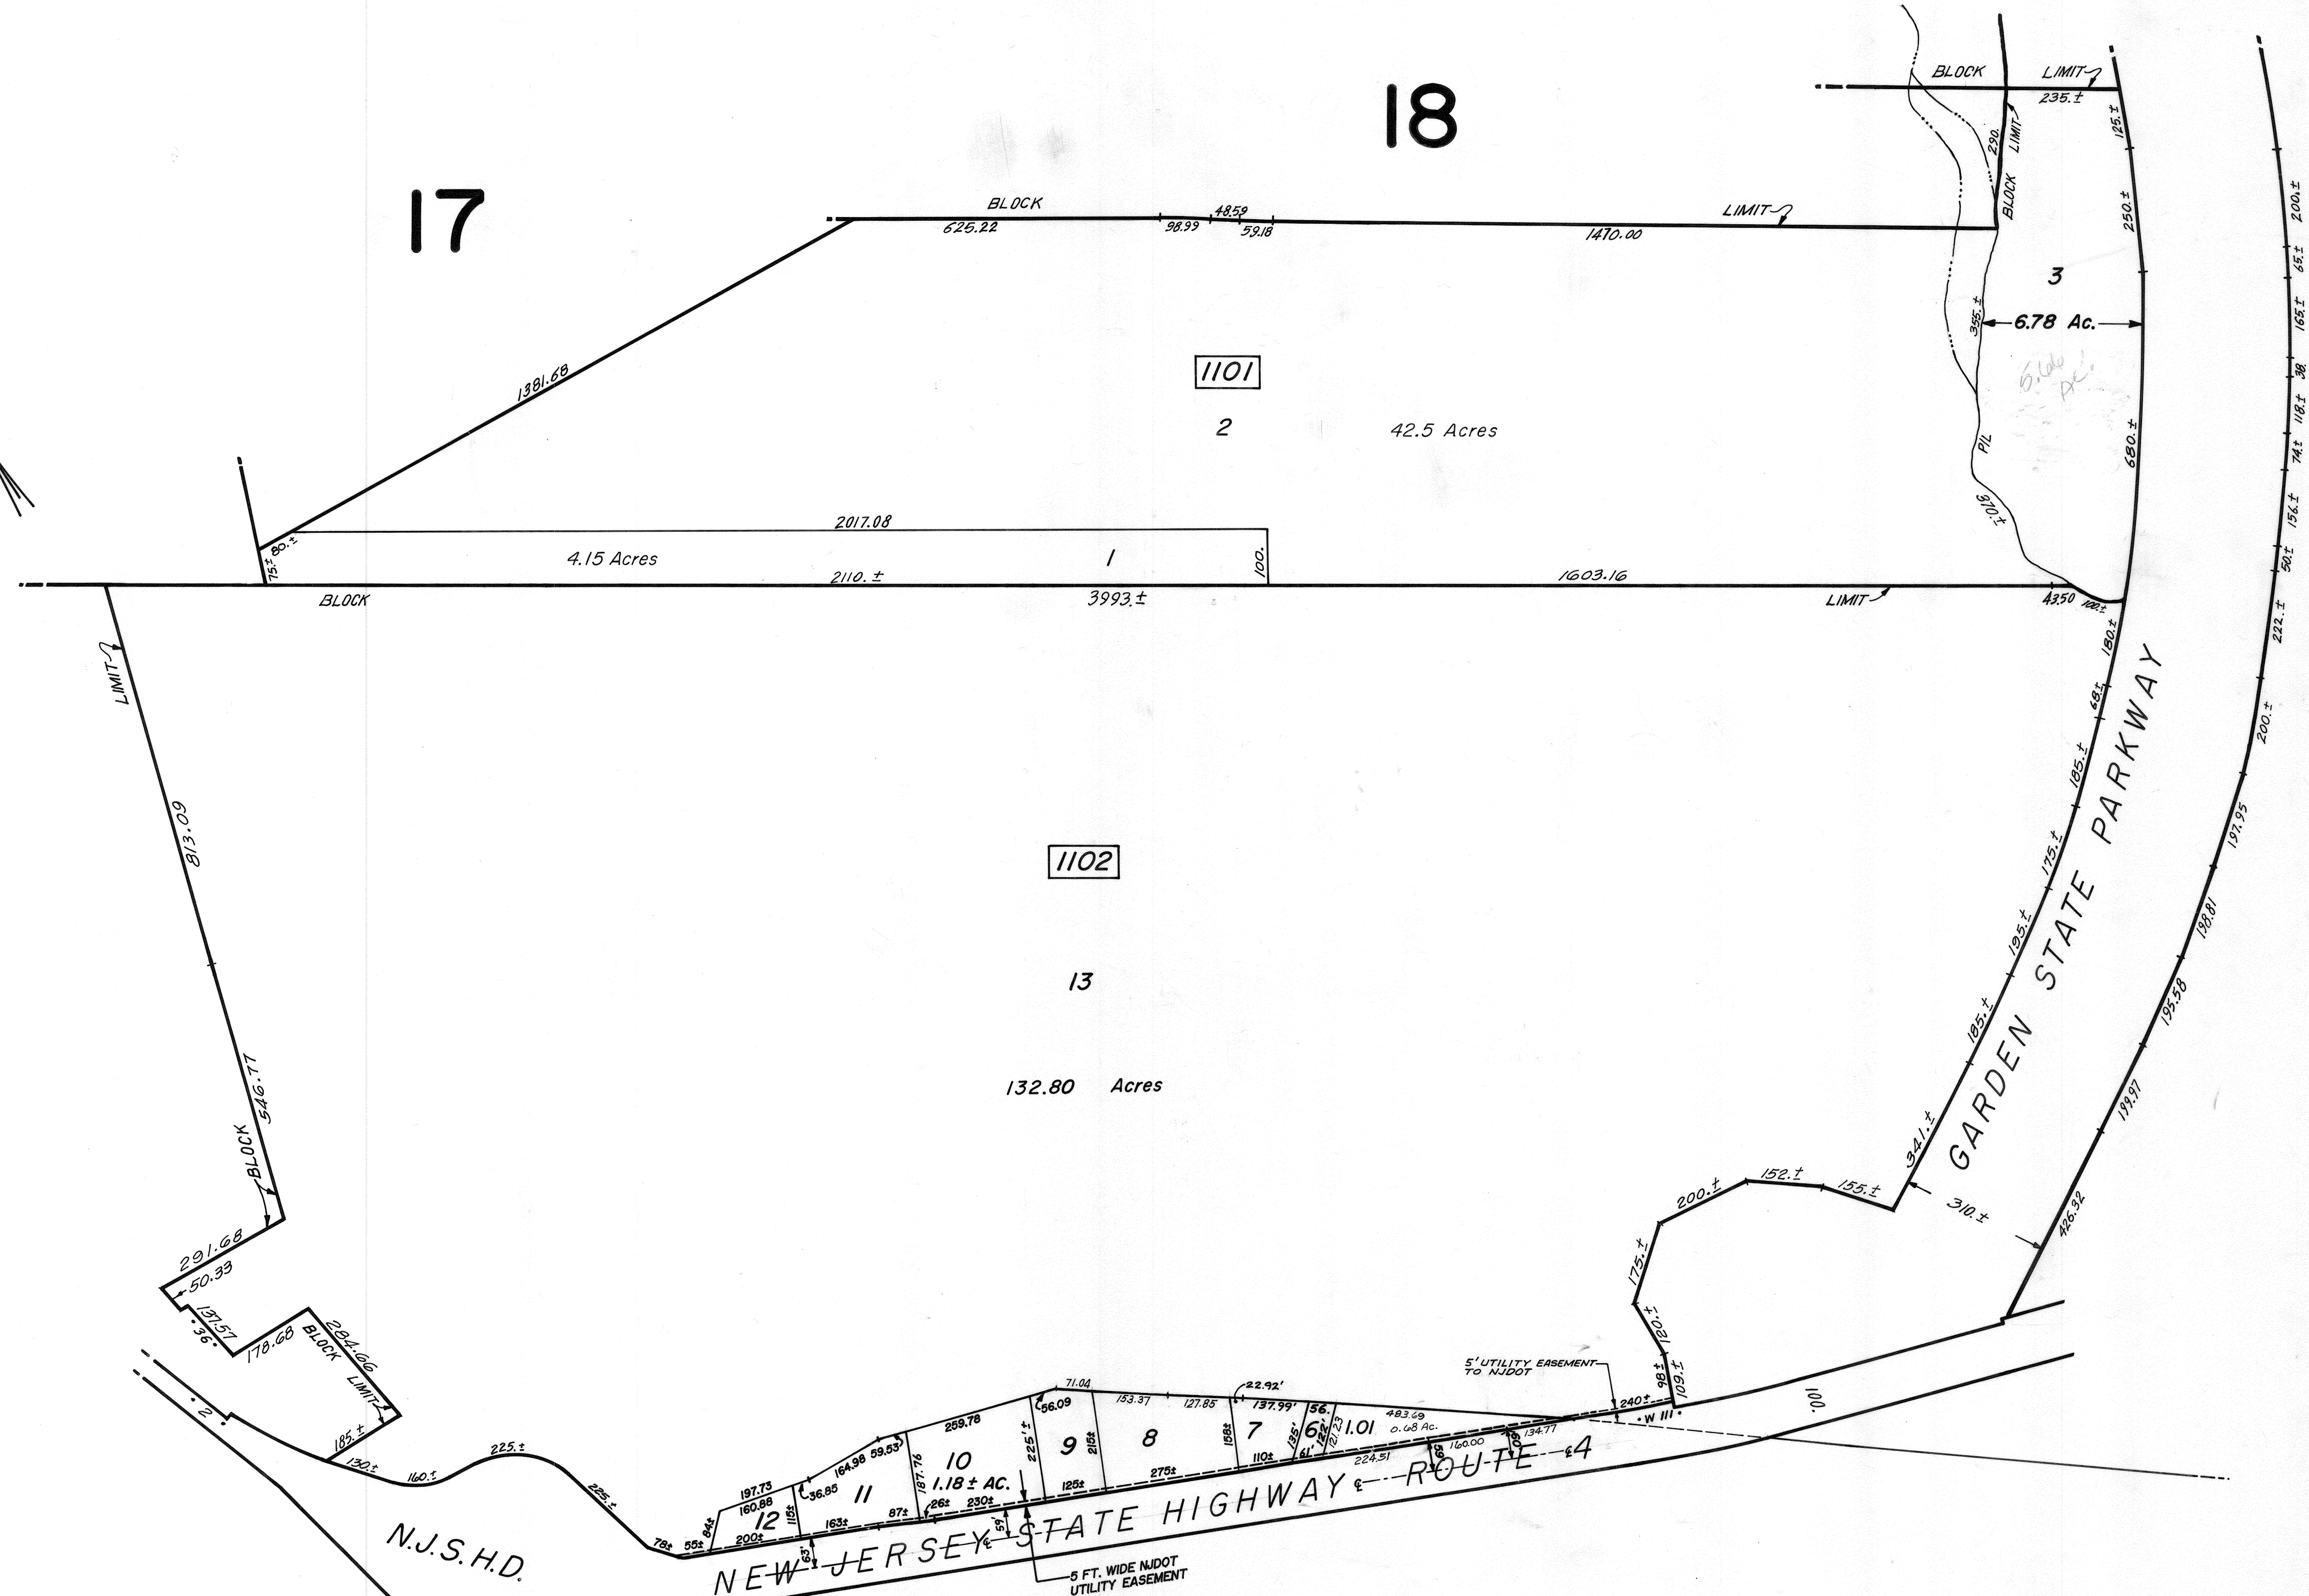

N.J.S.H.D.

NEW JERSEY STATE HIGHWAY ROUTE 4

NEW JERSEY DEPARTMENT OF THE TREASURY
DIVISION OF TAXATION
PUBLIC UTILITY TAX BUREAU
APPROVED AS A TAX MAP PURSUANT TO THE
PROVISIONS OF CHAPTER 175, LAWS OF 1913, ETC.
FOR THE DIRECTOR DIVISION OF TAXATION
J. R. Dumas
DATE AUG 20 1969 SERIAL NO. 474

REV. MARCH 2015
REV. SEPT. 2002
REV. DEC. 15, 2000
REV. DEC. 15, 1999
REV. DEC. 15, 1998
10-95
REV OCT 1979

TAX MAP
BOROUGH OF PARAMUS
BERGEN COUNTY, NEW JERSEY
SCALE: 1" = 200'
McCLAVE & FOX
600 GORGE ROAD
CLIFFSIDE PARK, N.J.