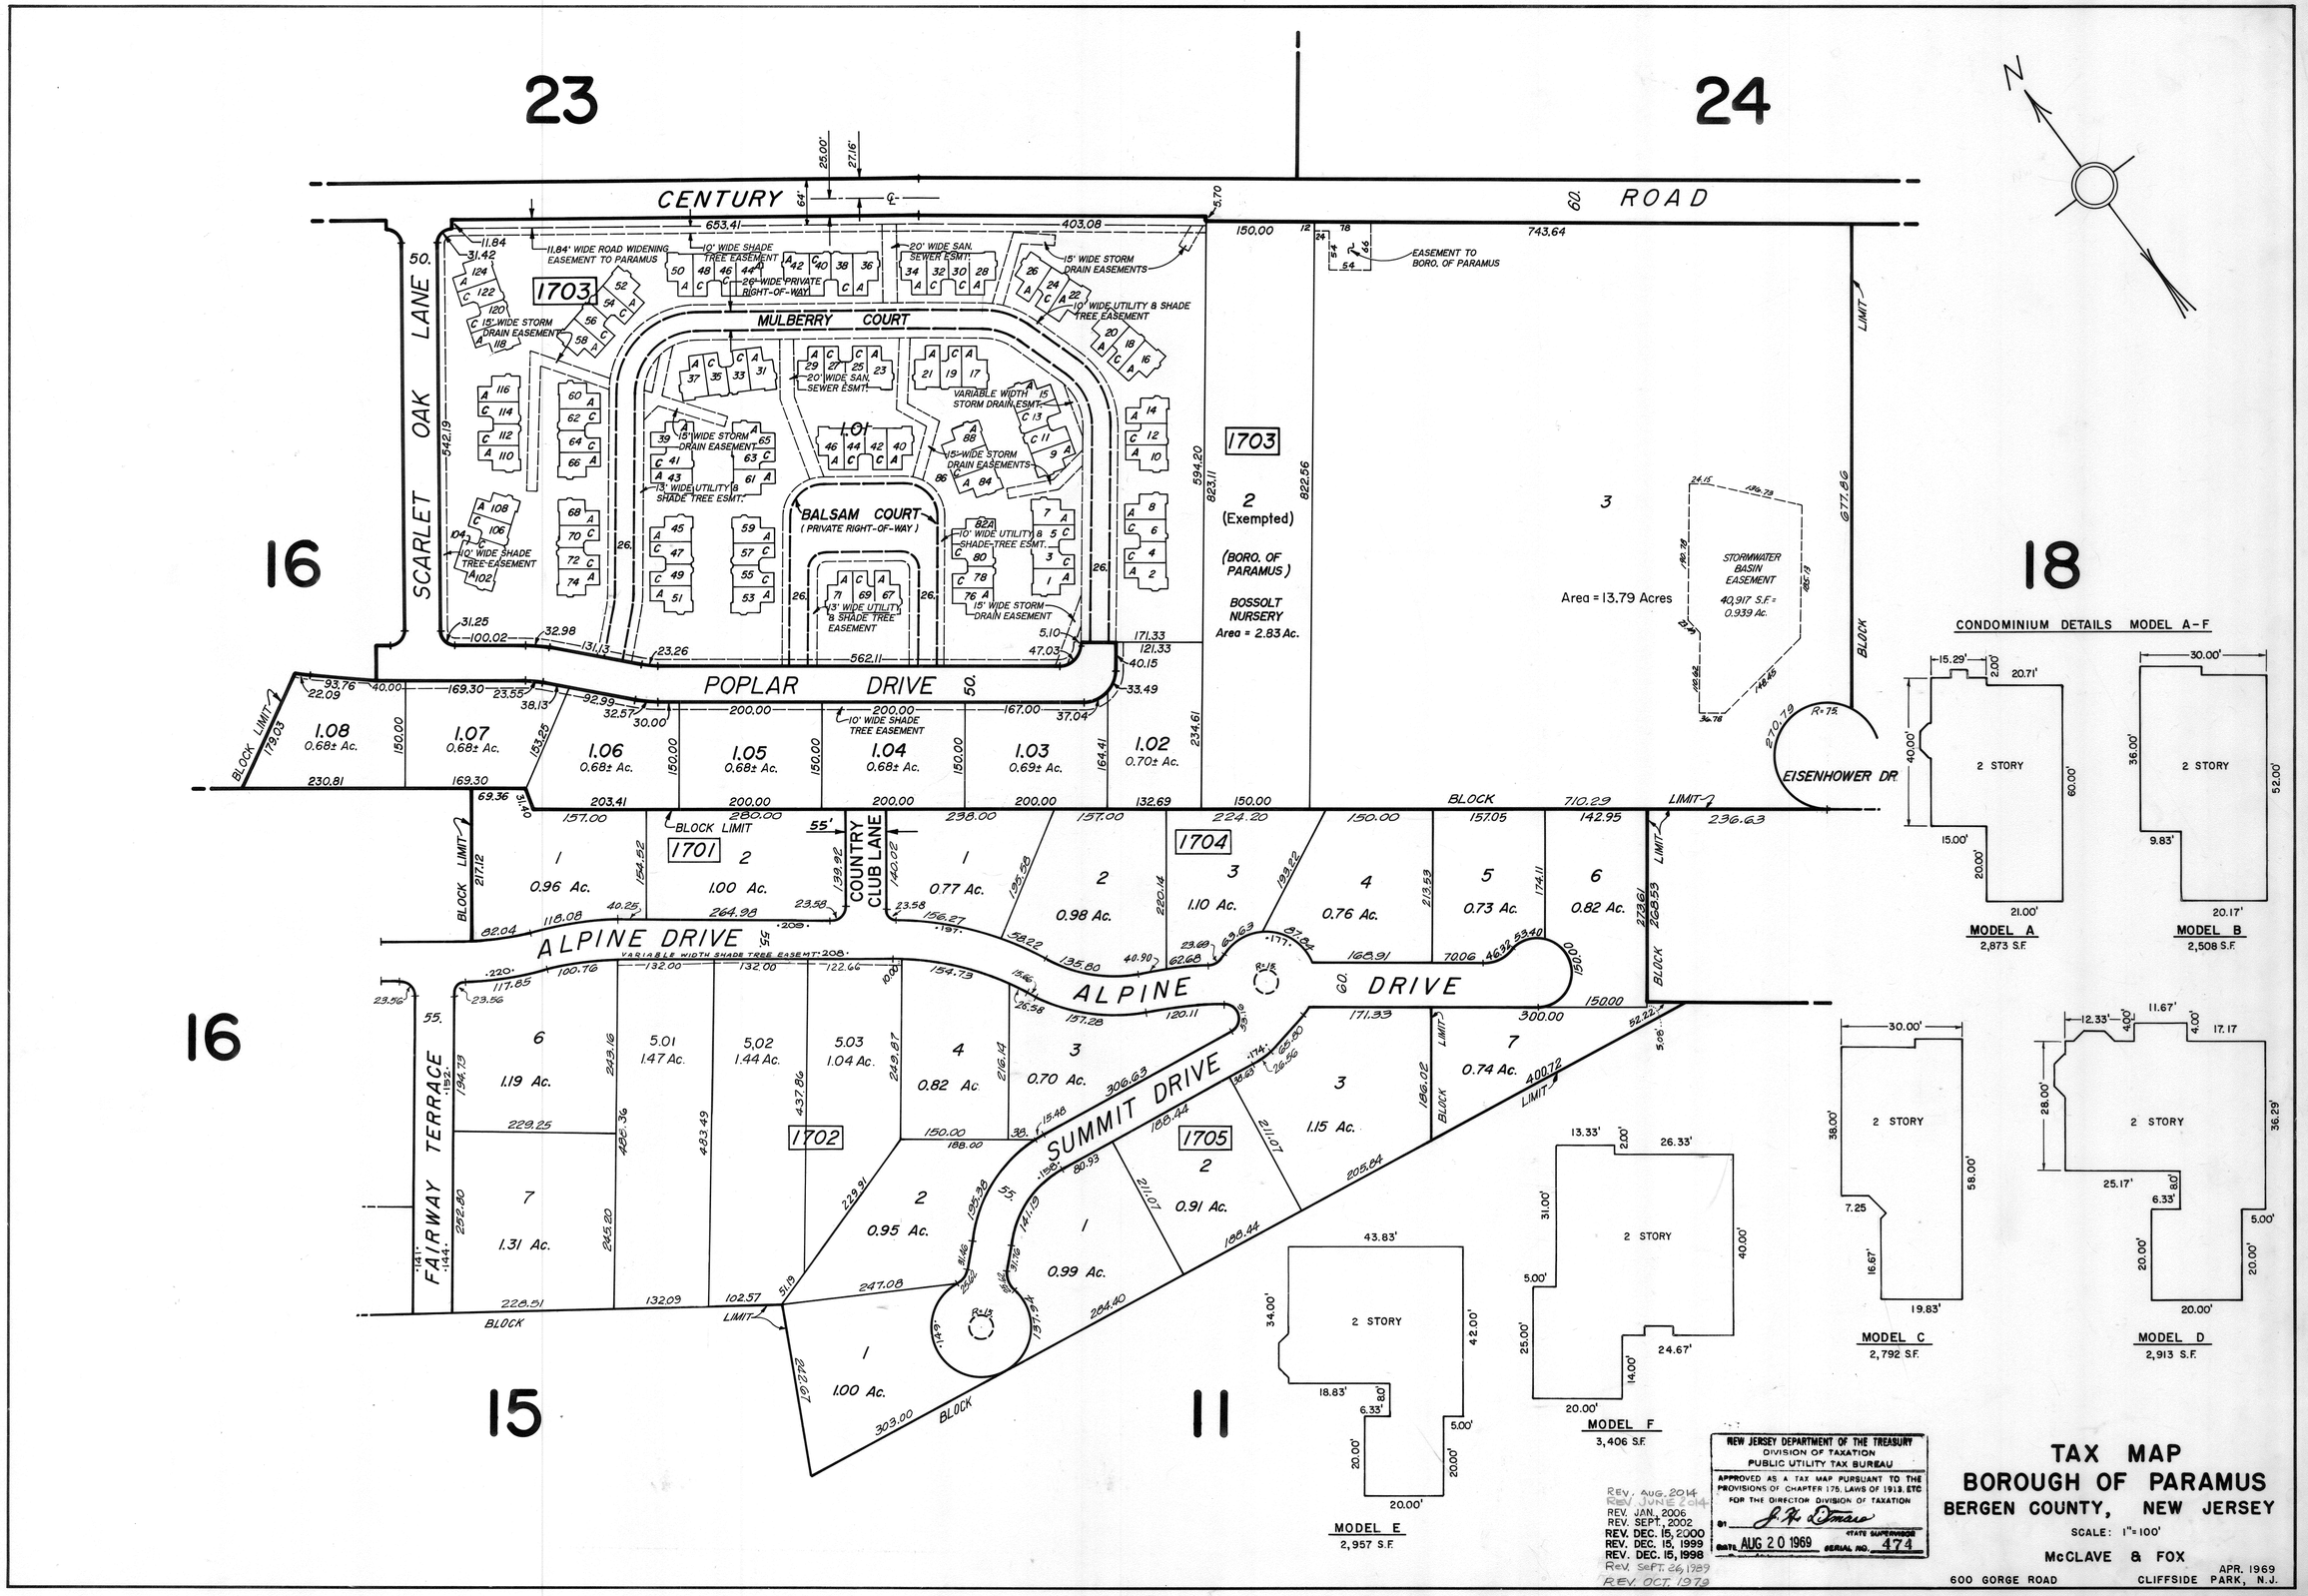
23
24
16
18
15
11
CENTURY ROAD
SCARLET OAK LANE
MULBERRY COURT
BALSAM COURT
(PRIVATE RIGHT-OF-WAY)
POPLAR DRIVE
COUNTRY CLUB LANE
ALPINE DRIVE
ALPINE DR.
SUMMIT DRIVE
FAIRWAY TERRACE
EISENHOWER DR.
1703
1701
1702
1704
1705
2 (Exempted)
(BORO. OF PARAMUS)
BOSSOLT NURSERY
Area = 2.83 Ac.
3
Area = 13.79 Acres
STORMWATER BASIN EASEMENT
40,917 S.F. = 0.939 Ac.
EASEMENT TO BORO. OF PARAMUS
1.08 0.68± Ac.
1.07 0.68± Ac.
1.06 0.68± Ac.
1.05 0.68± Ac.
1.04 0.68± Ac.
1.03 0.69± Ac.
1.02 0.70± Ac.
1 0.96 Ac.
2 1.00 Ac.
1 0.77 Ac.
2 0.98 Ac.
3 1.10 Ac.
4 0.76 Ac.
5 0.73 Ac.
6 0.82 Ac.
6 1.19 Ac.
7 1.31 Ac.
5.01 1.47 Ac.
5.02 1.44 Ac.
5.03 1.04 Ac.
4 0.82 Ac.
3 0.70 Ac.
7 0.74 Ac.
2 0.95 Ac.
1 0.99 Ac.
3 1.15 Ac.
2 0.91 Ac.
1 1.00 Ac.
CONDOMINIUM DETAILS MODEL A-F
MODEL A 2,873 S.F.
MODEL B 2,508 S.F.
MODEL C 2,792 S.F.
MODEL D 2,913 S.F.
MODEL E 2,957 S.F.
MODEL F 3,406 S.F.
2 STORY
NEW JERSEY DEPARTMENT OF THE TREASURY
DIVISION OF TAXATION
PUBLIC UTILITY TAX BUREAU
APPROVED AS A TAX MAP PURSUANT TO THE PROVISIONS OF CHAPTER 175, LAWS OF 1913, ETC
FOR THE DIRECTOR DIVISION OF TAXATION
BY J. A. DiMare STATE SUPERVISOR
DATE AUG 20 1969 SERIAL NO. 474
REV. AUG. 2014
REV. JUNE 2014
REV. JAN. 2006
REV. SEPT. 2002
REV. DEC. 15, 2000
REV. DEC. 15, 1999
REV. DEC. 15, 1998
REV. SEPT. 26, 1989
REV. OCT. 1979
TAX MAP
BOROUGH OF PARAMUS
BERGEN COUNTY, NEW JERSEY
SCALE: 1" = 100'
McCLAVE & FOX
600 GORGE ROAD
CLIFFSIDE PARK, N.J.
APR. 1969