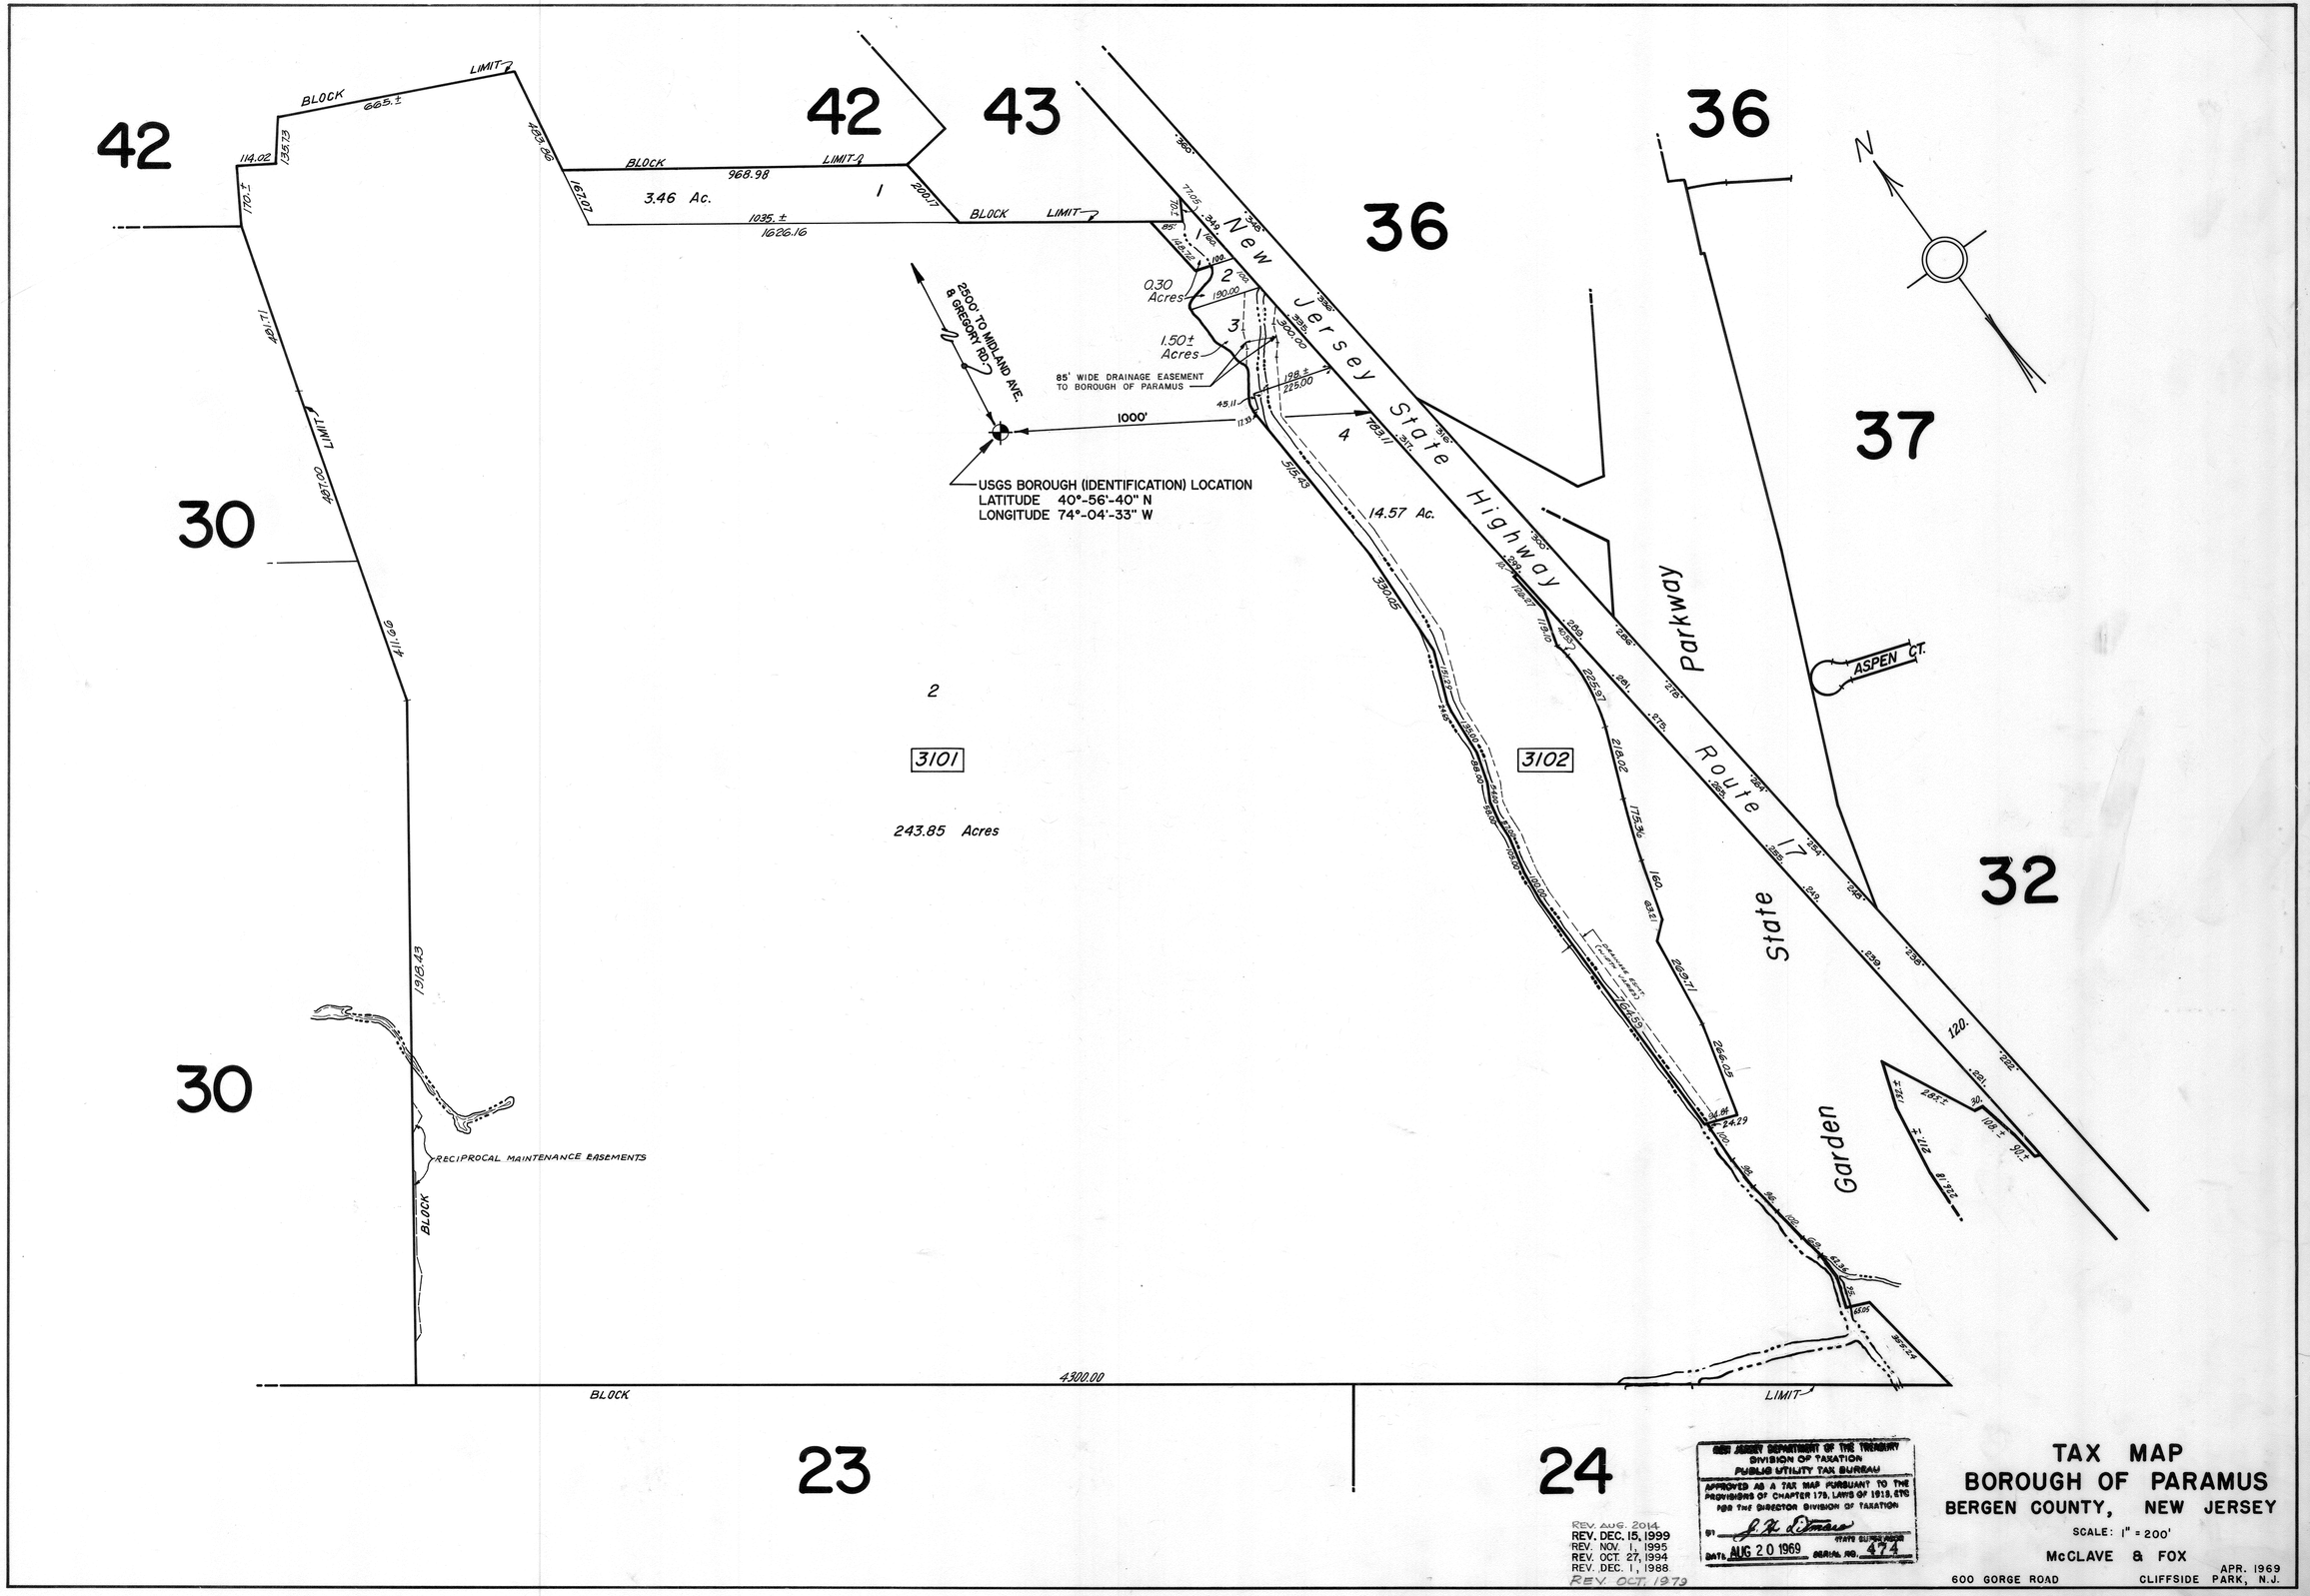

NEW JERSEY DEPARTMENT OF THE TREASURY
DIVISION OF TAXATION
PUBLIC UTILITY TAX BUREAU
APPROVED AS A TAX MAP PURSUANT TO THE PROVISIONS OF CHAPTER 175, LAWS OF 1918, ETC FOR THE DIRECTOR DIVISION OF TAXATION
BY J. H. Dimas STATE SURVEYOR
DATE AUG 20 1969 SERIAL NO. 474

REV. AUG. 2014
REV. DEC. 15, 1999
REV. NOV. 1, 1995
REV. OCT. 27, 1994
REV. DEC. 1, 1988
REV. OCT. 1979

TAX MAP
BOROUGH OF PARAMUS
BERGEN COUNTY, NEW JERSEY

SCALE: 1" = 200'

McCLAVE & FOX
600 GORGE ROAD CLIFFSIDE PARK, N.J.

APR. 1969