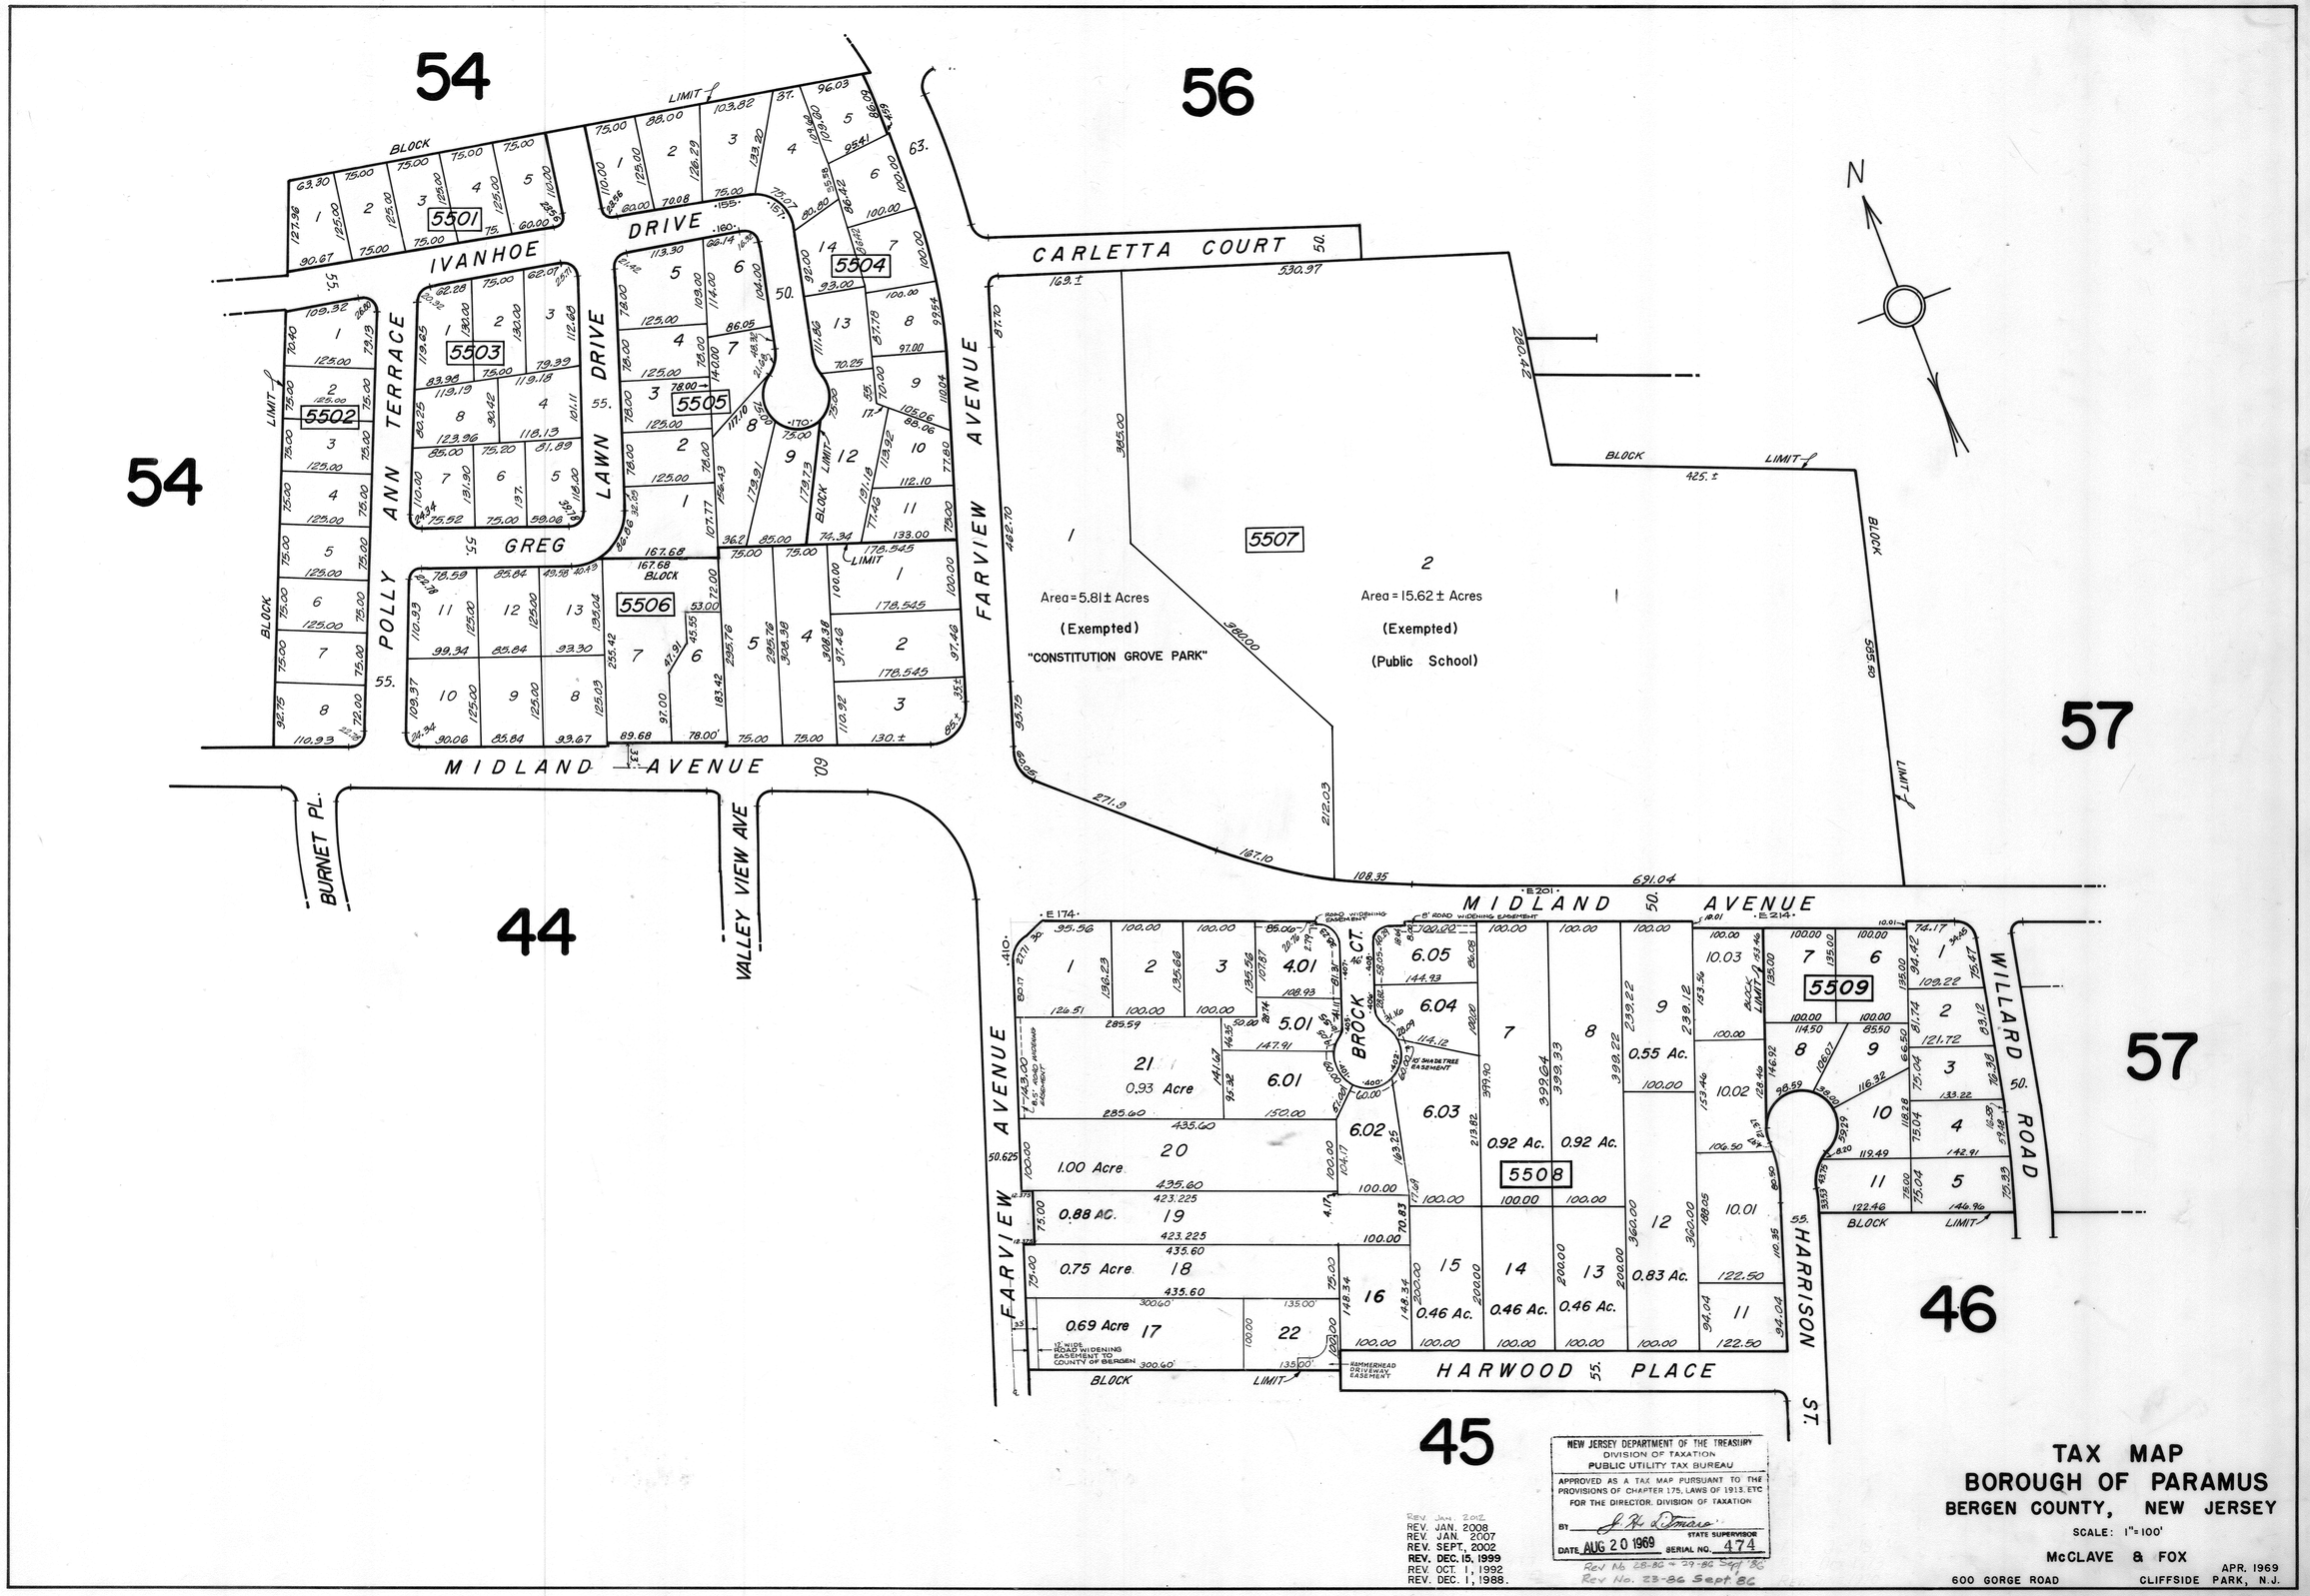

NEW JERSEY DEPARTMENT OF THE TREASURY
DIVISION OF TAXATION
PUBLIC UTILITY TAX BUREAU
APPROVED AS A TAX MAP PURSUANT TO THE PROVISIONS OF CHAPTER 175, LAWS OF 1913, ETC
FOR THE DIRECTOR, DIVISION OF TAXATION
BY J. H. DeMarco STATE SUPERVISOR
DATE AUG 20 1969 SERIAL NO. 474

Rev. Jan. 2012
REV. JAN. 2008
REV. JAN. 2007
REV. SEPT. 2002
REV. DEC. 15, 1999
REV. OCT. 1, 1992
REV. DEC. 1, 1988.

Rev No 28-86 & 29-86 Sept 86
Rev No. 23-86 Sept 86

TAX MAP
BOROUGH OF PARAMUS
BERGEN COUNTY, NEW JERSEY

SCALE: 1" = 100'

McCLAVE & FOX
600 GORGE ROAD CLIFFSIDE PARK, N.J.

APR. 1969