


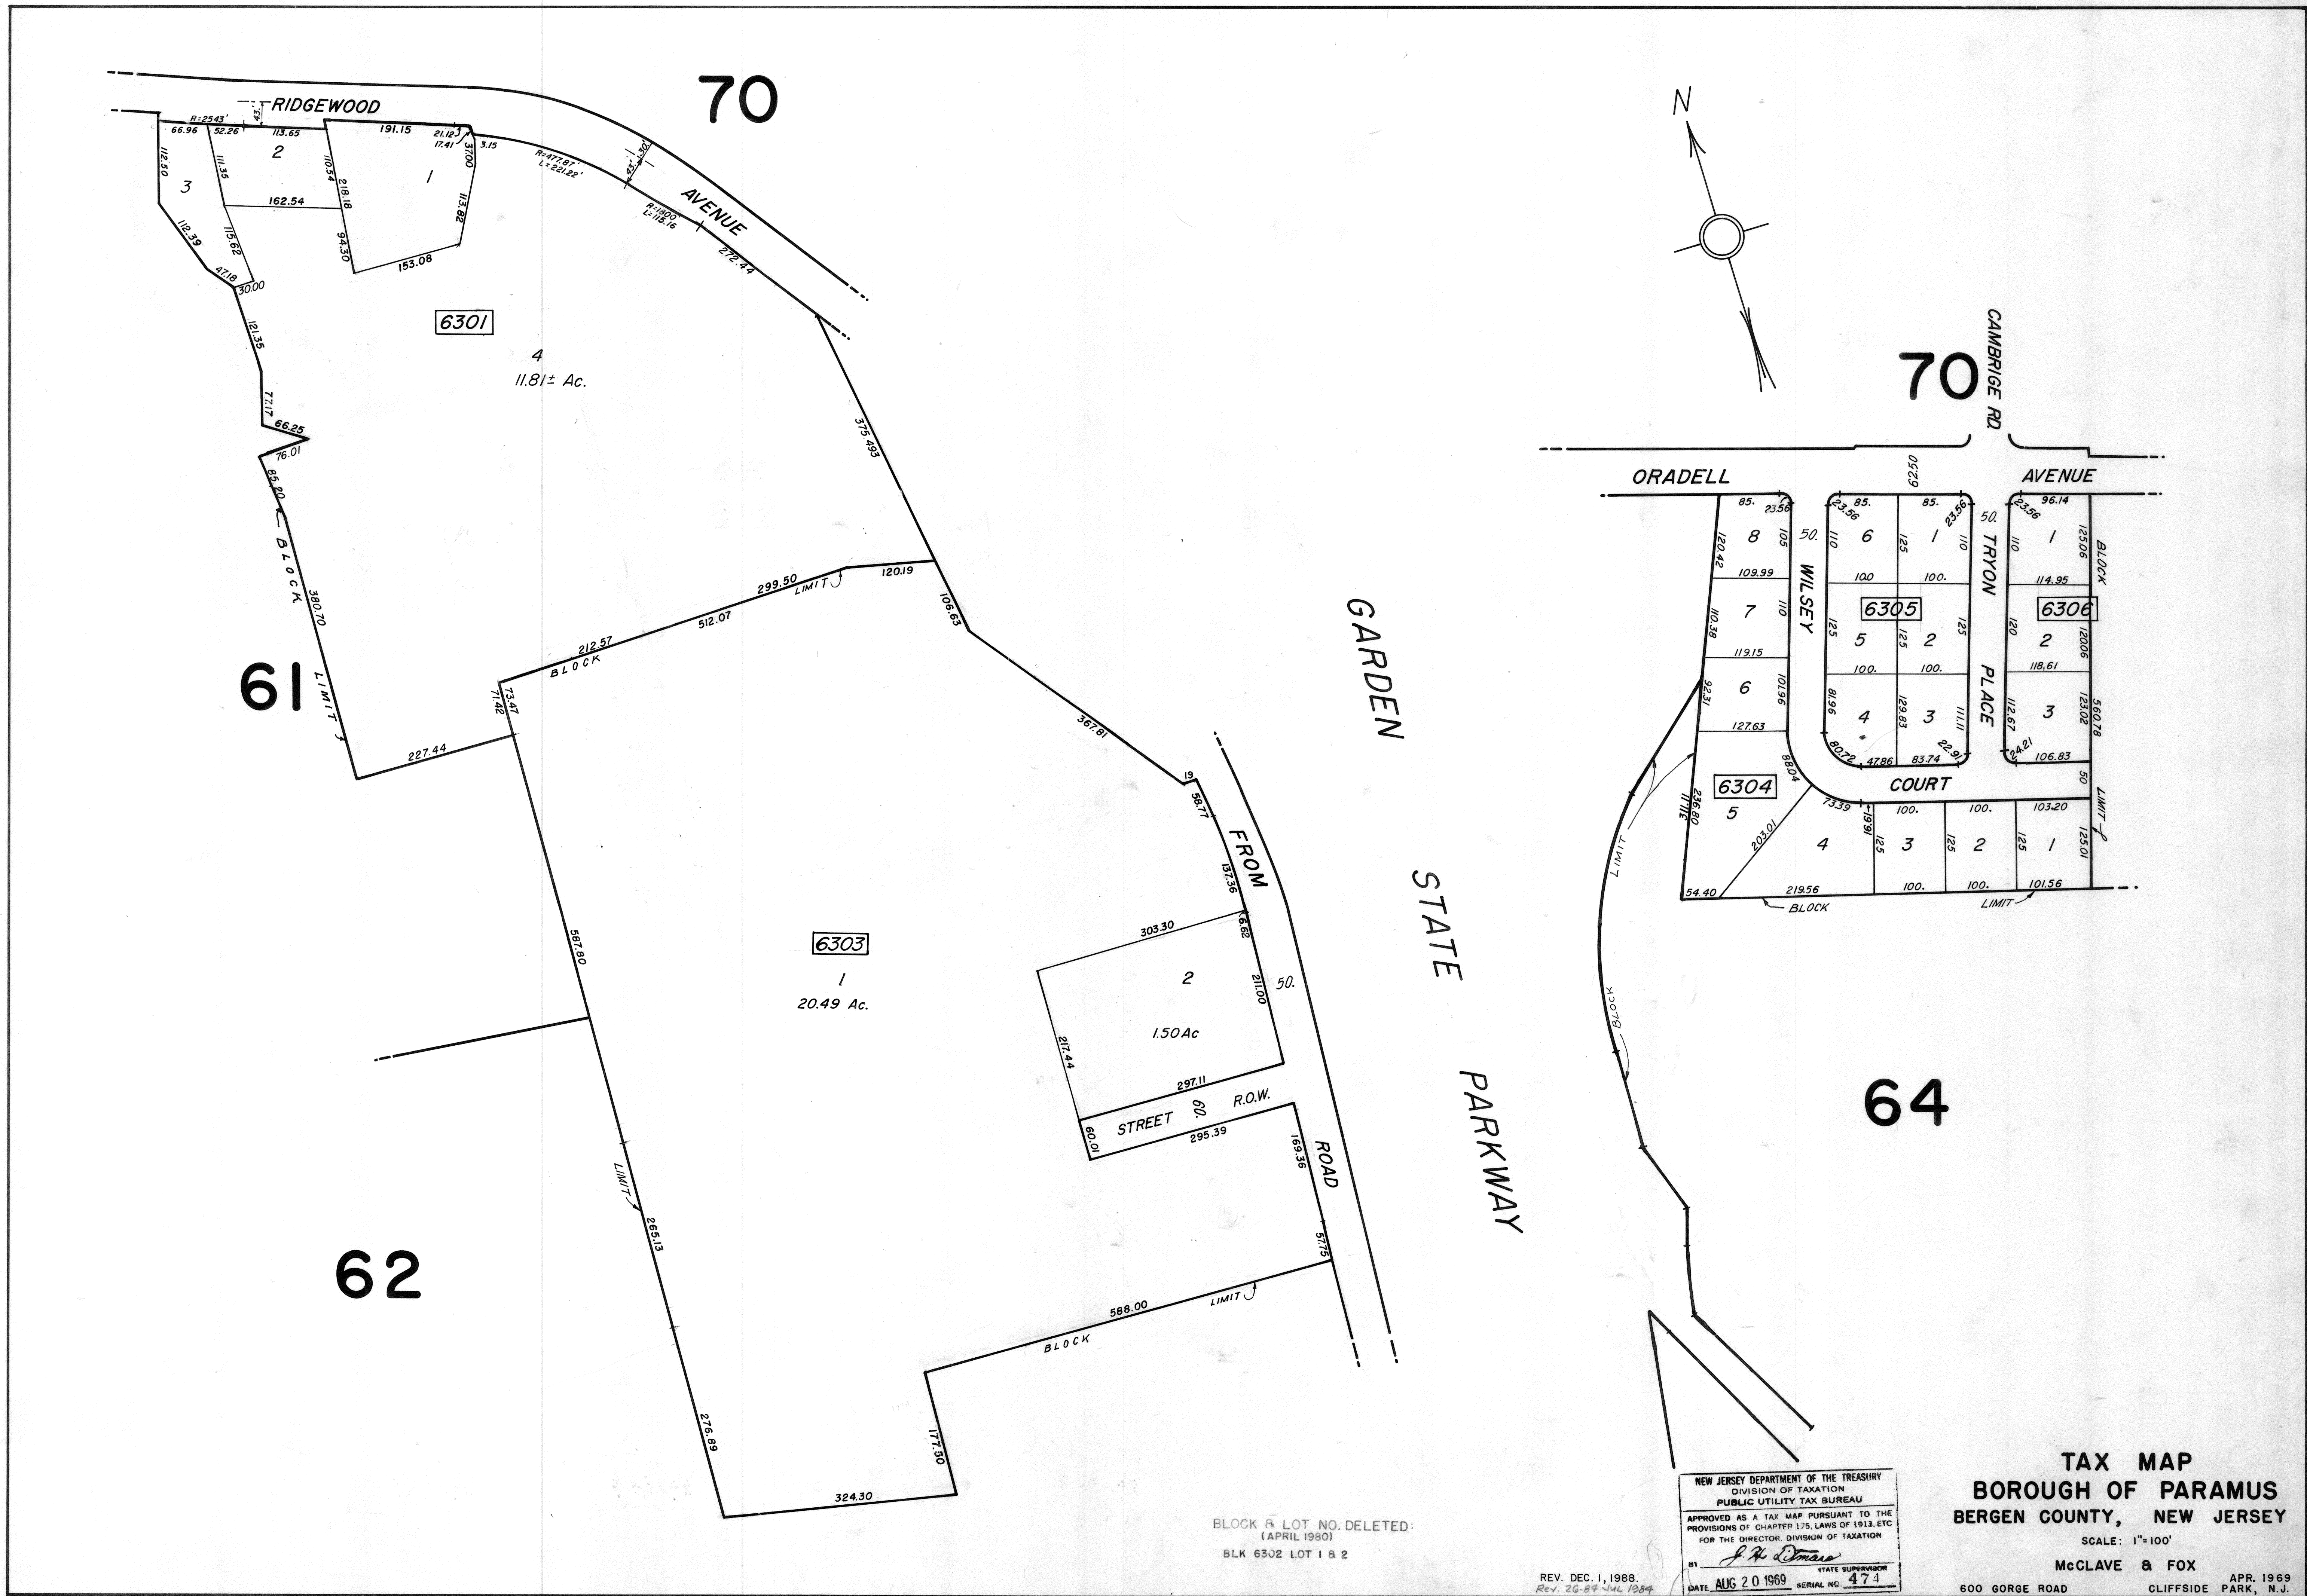

BLOCK & LOT NO. DELETED:  
(APRIL 1980)  
BLK 6302 LOT 1 & 2

REV. DEC. 1, 1988.  
REV. 26-84 JUNE 1984

NEW JERSEY DEPARTMENT OF THE TREASURY  
DIVISION OF TAXATION  
PUBLIC UTILITY TAX BUREAU  
APPROVED AS A TAX MAP PURSUANT TO THE  
PROVISIONS OF CHAPTER 175, LAWS OF 1913, ETC.  
FOR THE DIRECTOR, DIVISION OF TAXATION  
J. H. O'NEILL  
DATE AUG 20 1989 SERIAL NO. 474

TAX MAP  
BOROUGH OF PARAMUS  
BERGEN COUNTY, NEW JERSEY  
SCALE: 1"=100'  
McCLAVE & FOX  
600 GORGE ROAD  
CLIFFSIDE PARK, N.J.