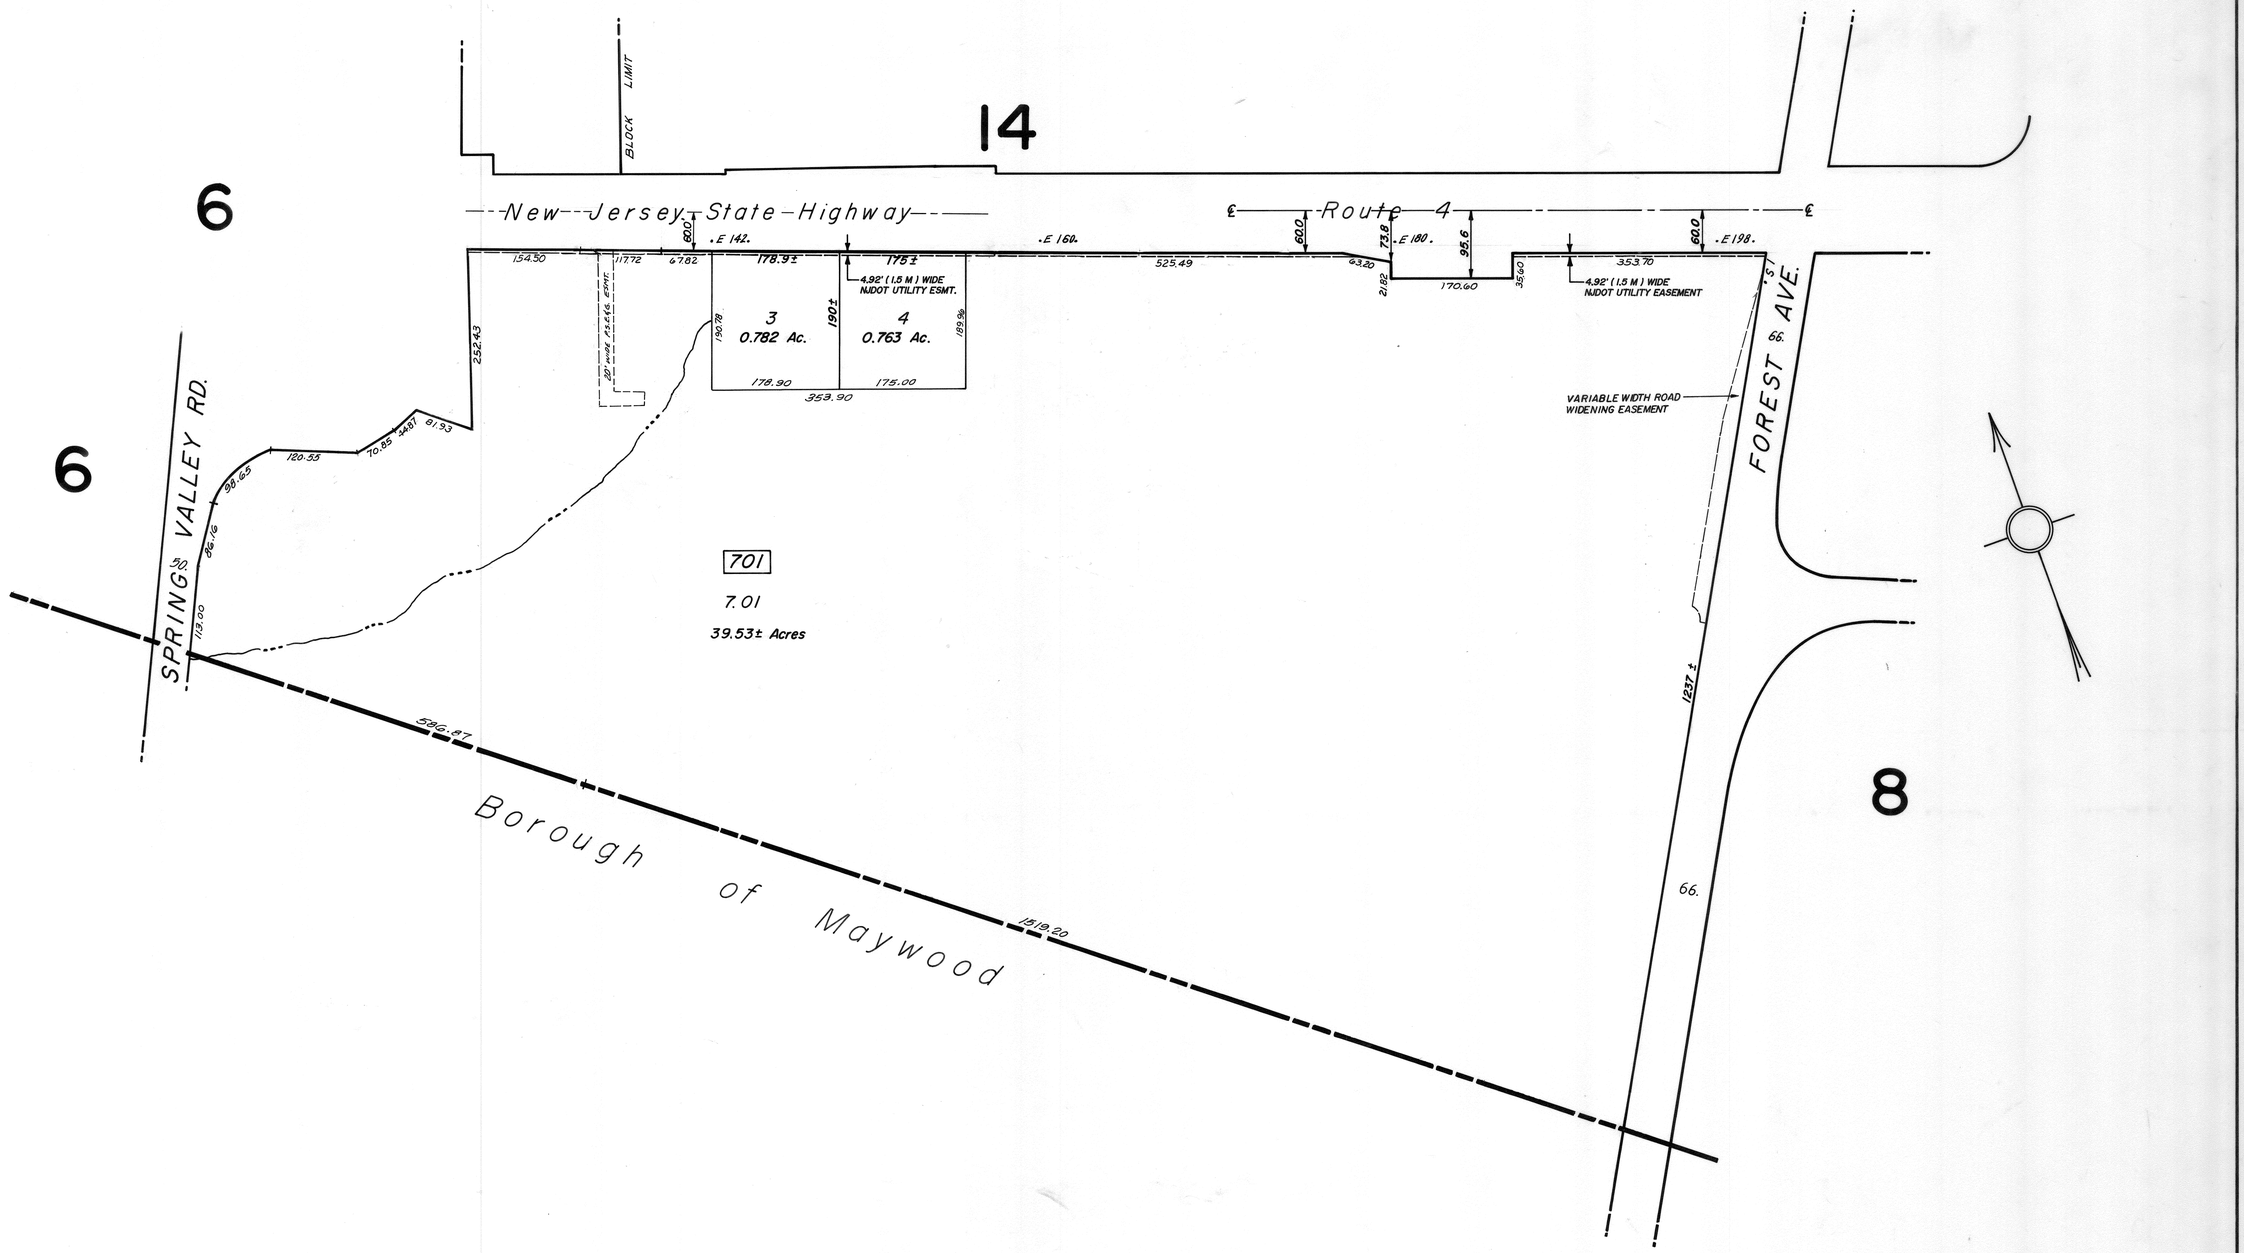

Rev. OCT. 2014
REV. SEPT. 2002
REV. DEC. 31, 2001
REV. DEC. 15, 2000
REV. OCT 1979

NEW JERSEY DEPARTMENT OF THE TREASURY
DIVISION OF TAXATION
PUBLIC UTILITY TAX BUREAU
APPROVED AS A TAX MAP PURSUANT TO THE PROVISIONS OF CHAPTER 175, LAWS OF 1913, ETC.
FOR THE DIRECTOR DIVISION OF TAXATION
BY _____ STATE SUPERVISOR
DATE AUG 20 1980 SERIAL NO. 474

TAX MAP
BOROUGH OF PARAMUS
BERGEN COUNTY, NEW JERSEY

SCALE: 1"=100'

McCLAVE & FOX
600 GORGE ROAD
CLIFFSIDE PARK, N.J.

APR. 1969